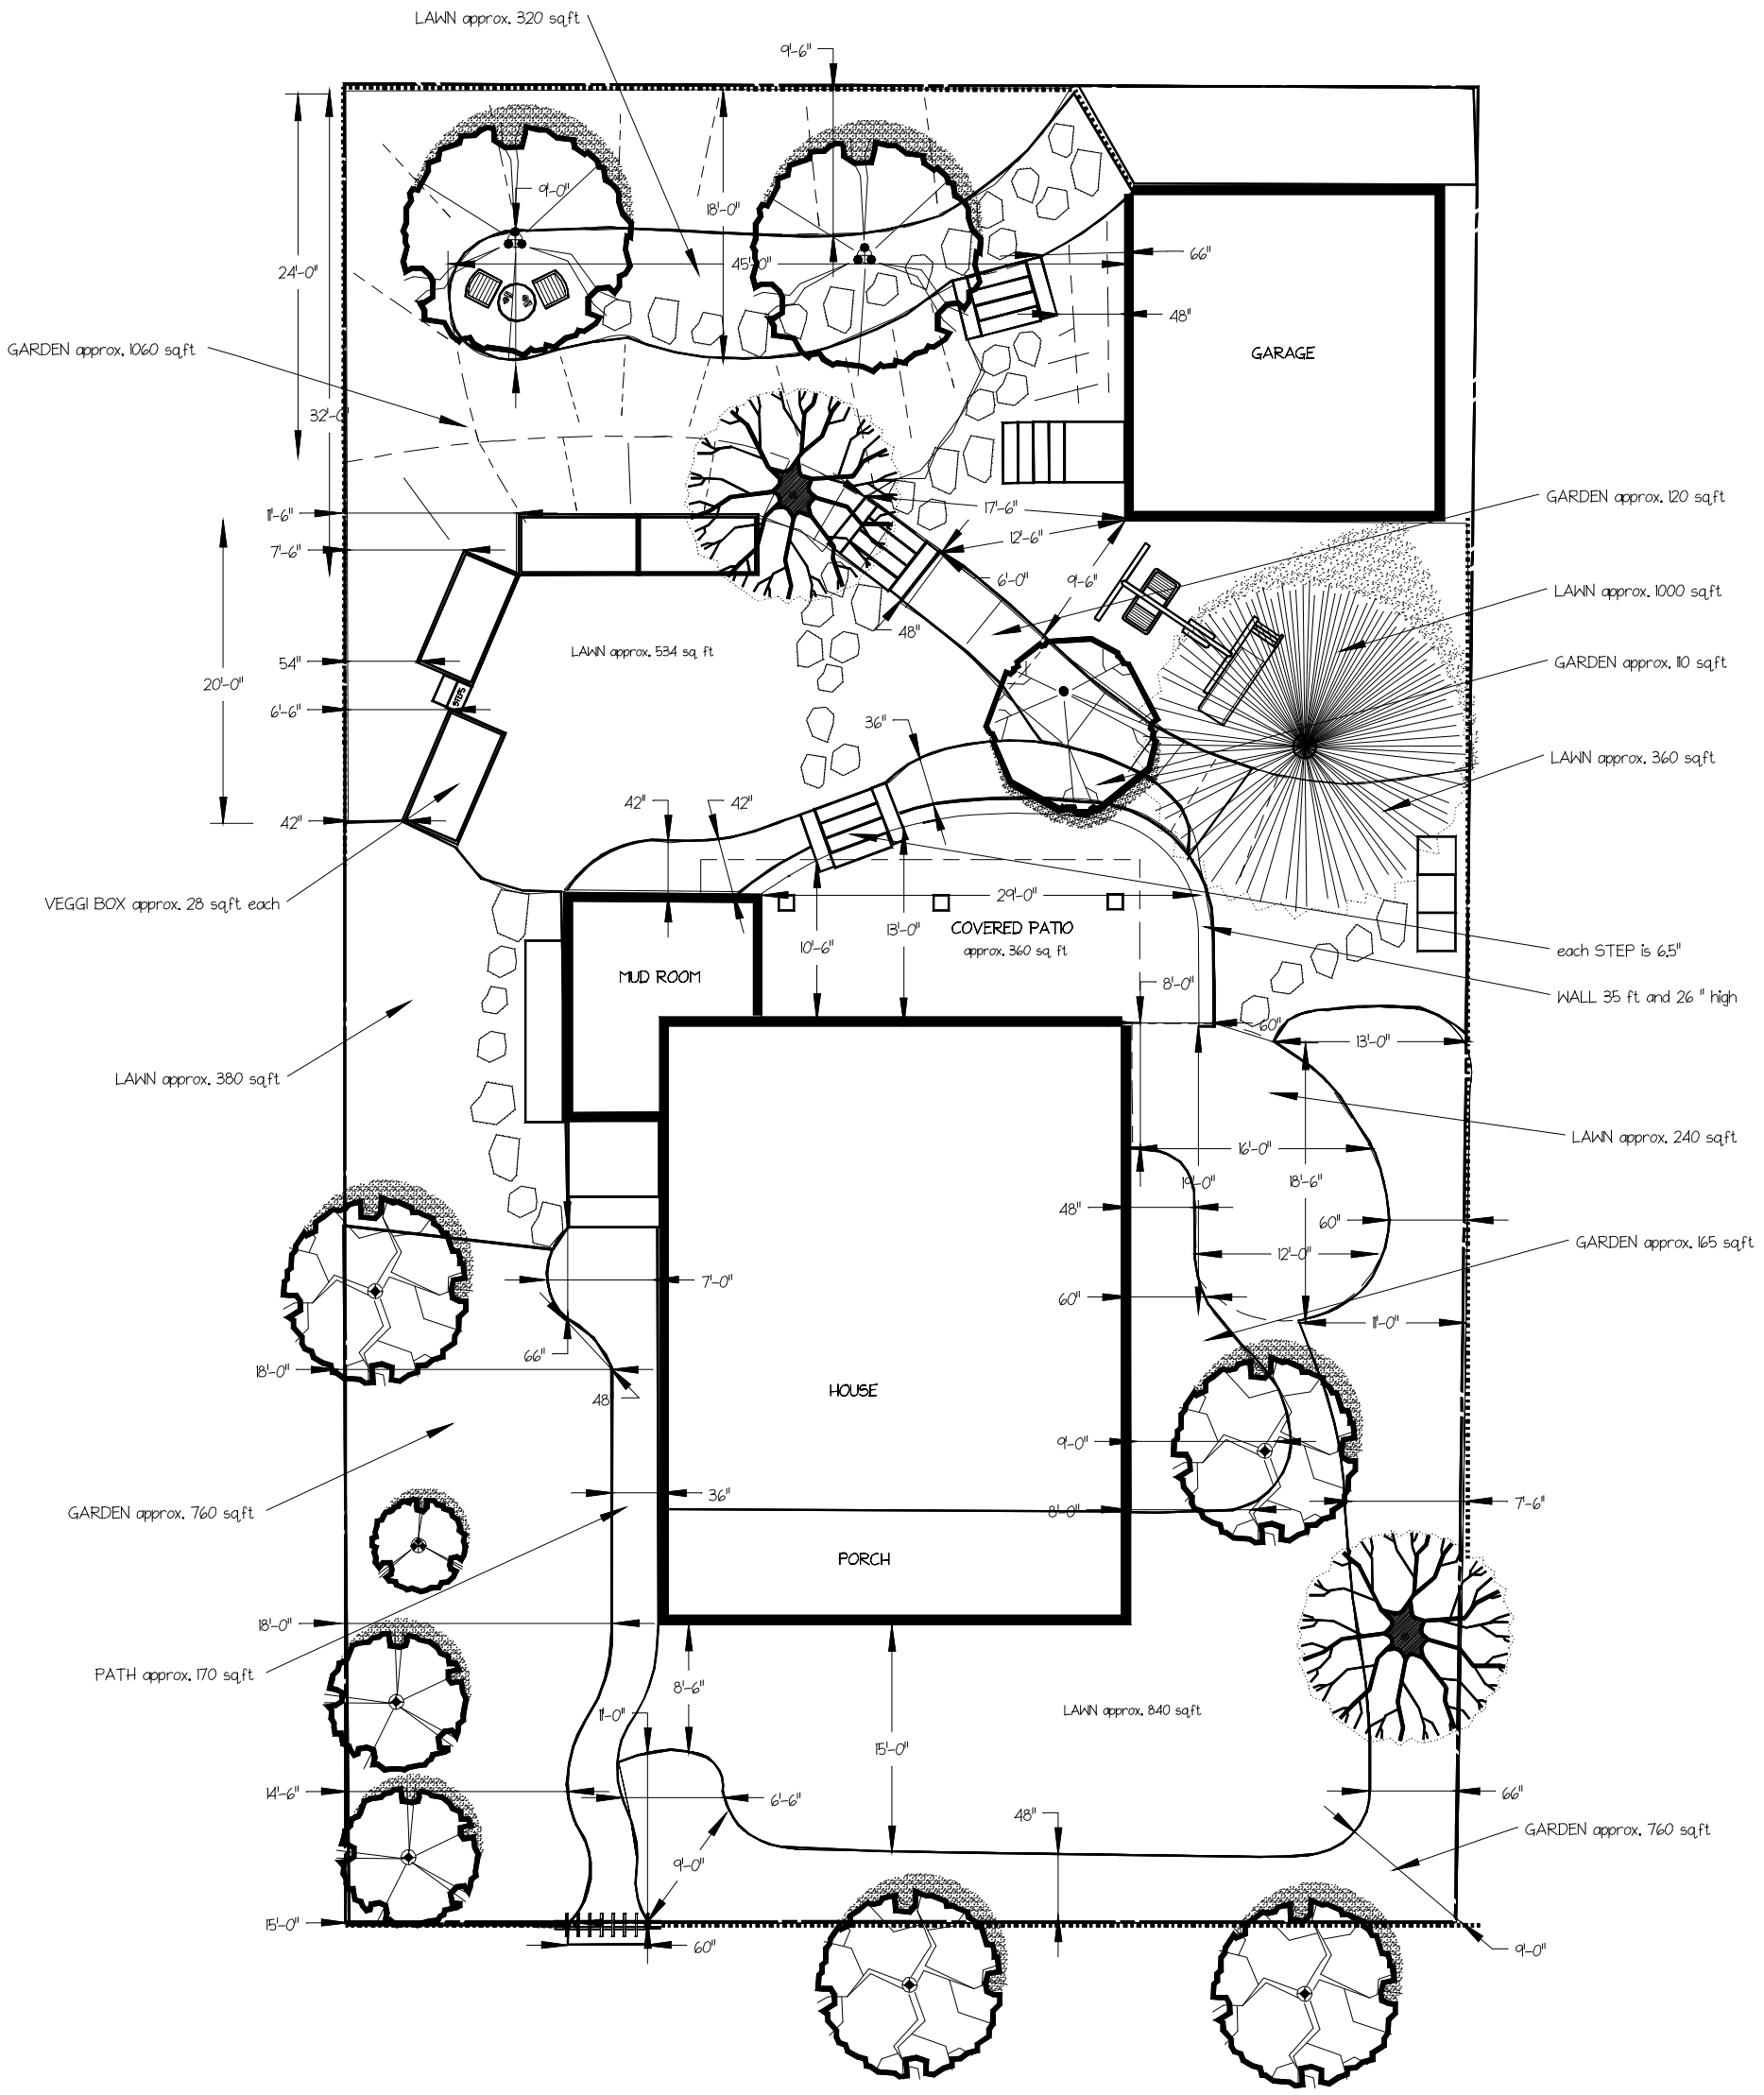

HUGH & EBERLE RESIDENCE

508 Innes St

Nelson BC

client:

scale	date	revision
1"=12'	14/04/10	MEASURE PLAN
drawn by	checked by	drawing #
Viktorie Haldik		359008